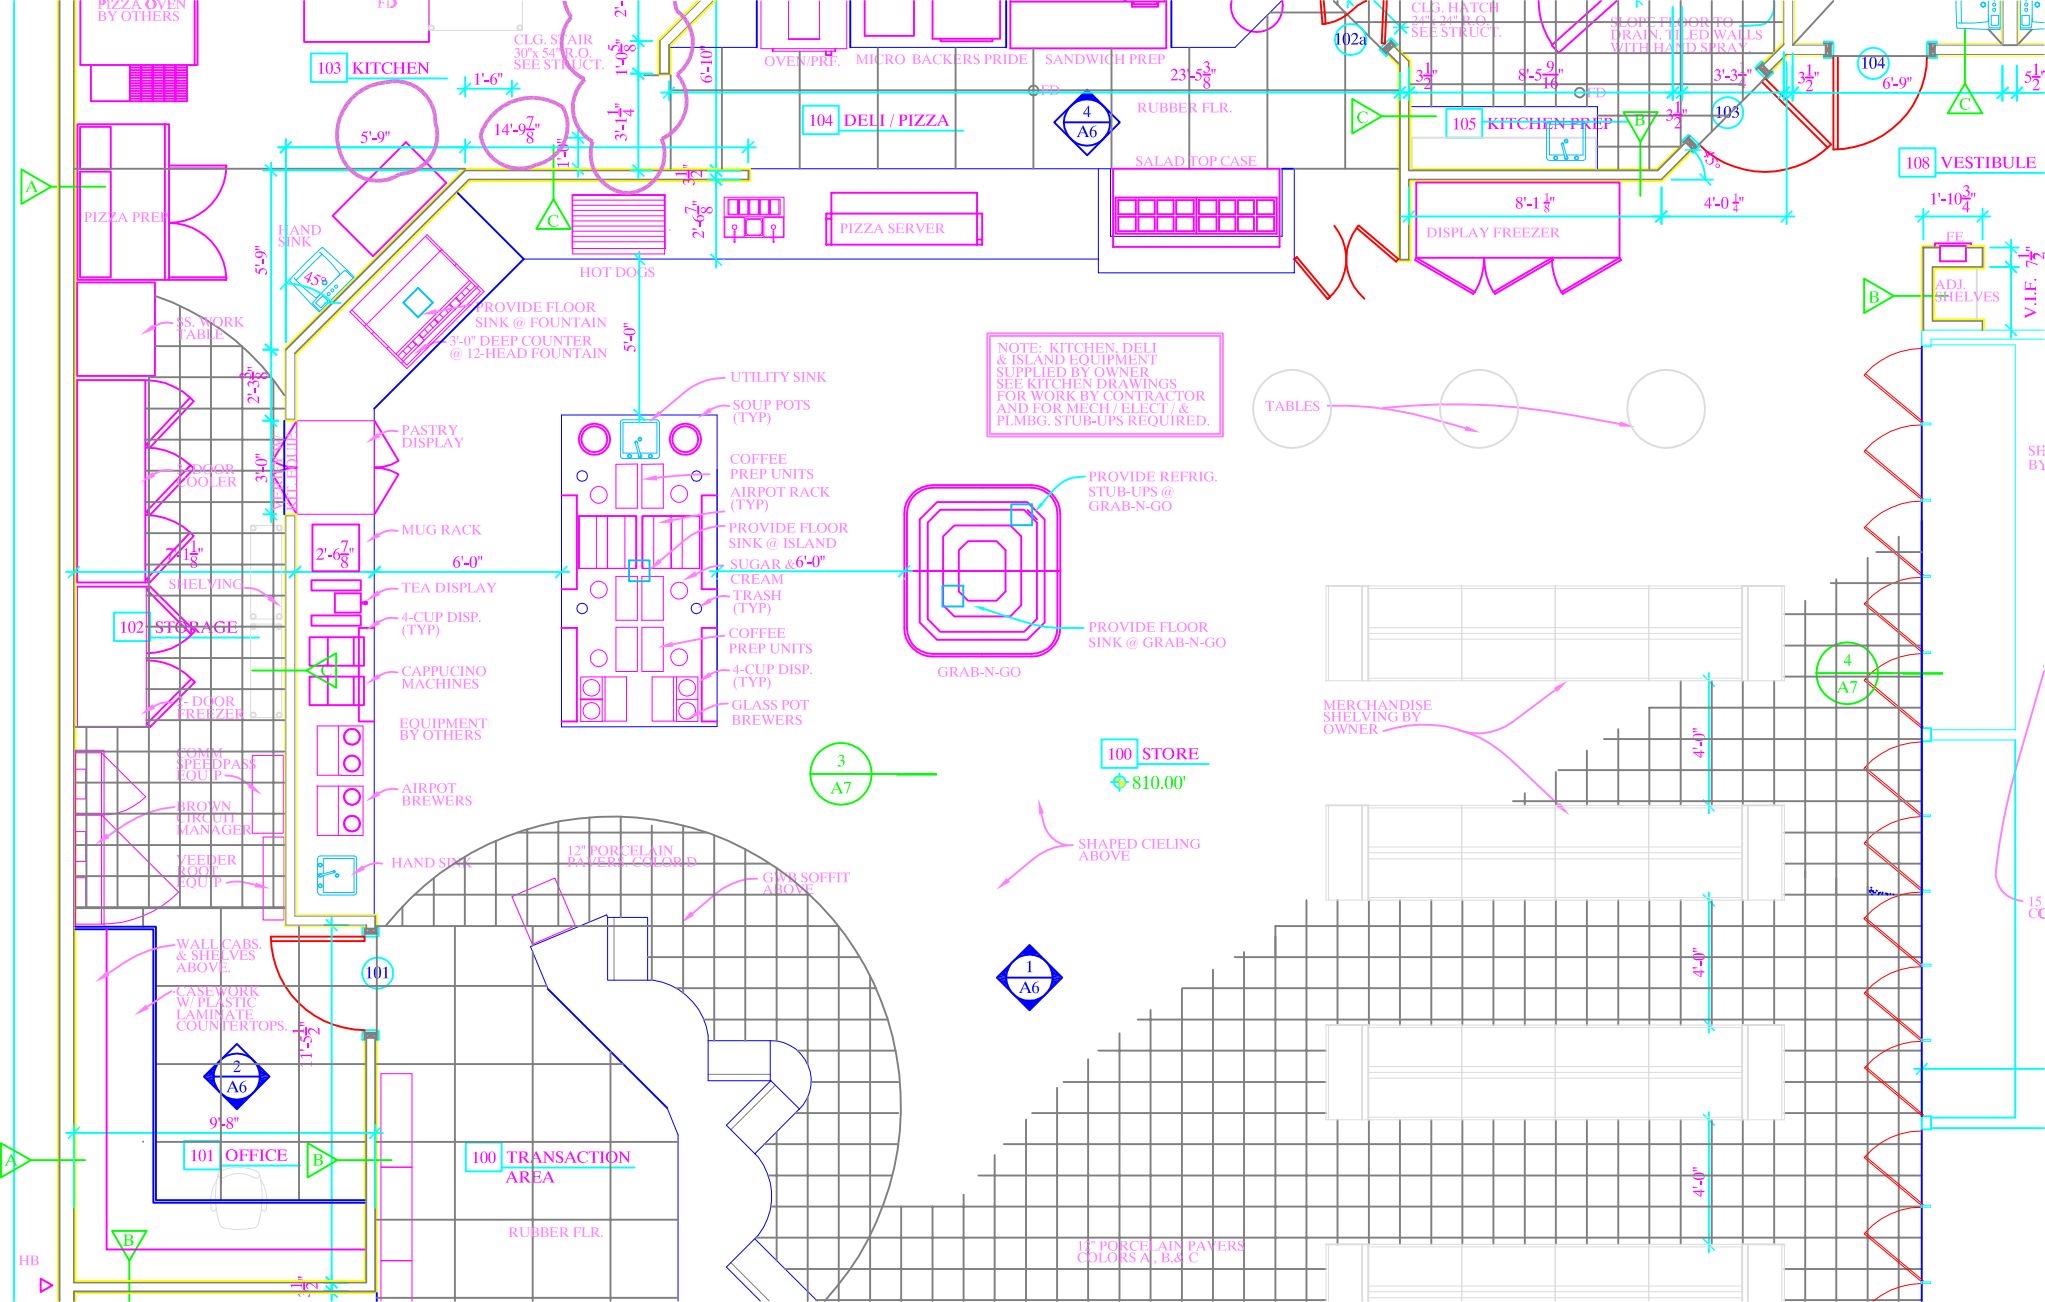

PIZZA OVEN BY OTHERS
103 KITCHEN
CLG. STAIR 30"x 54" R.O. SEE STRUCT.
OVEN/PRF.
MICRO BACKERS PRIDE
SANDWICH PREP
104 DELI / PIZZA
RUBBER FLR.
SALAD TOP CASE
CLG. HATCH 24"x 24" R.O. SEE STRUCT.
SLOPE FLOOR TO DRAIN. TILED WALLS WITH HAND SPRAY.
105 KITCHEN PREP
108 VESTIBULE
PIZZA PREP
HAND SINK
HOT DOGS
PIZZA SERVER
DISPLAY FREEZER
ADJ. SHELVES
V.I.F.
SS. WORK TABLE
PROVIDE FLOOR SINK @ FOUNTAIN
3'-0" DEEP COUNTER @ 12-HEAD FOUNTAIN
NOTE: KITCHEN, DELI & ISLAND EQUIPMENT SUPPLIED BY OWNER SEE KITCHEN DRAWINGS FOR WORK BY CONTRACTOR AND FOR MECH / ELECT / & PLMBG. STUB-UPS REQUIRED.
TABLES
UTILITY SINK
SOUP POTS (TYP)
PASTRY DISPLAY
COFFEE PREP UNITS
AIRPOT RACK (TYP)
PROVIDE FLOOR SINK @ ISLAND
SUGAR & CREAM
TRASH (TYP)
COFFEE PREP UNITS
4-CUP DISP. (TYP)
GLASS POT BREWERS
PROVIDE REFRIG. STUB-UPS @ GRAB-N-GO
PROVIDE FLOOR SINK @ GRAB-N-GO
GRAB-N-GO
MUG RACK
TEA DISPLAY
4-CUP DISP. (TYP)
CAPPUCINO MACHINES
EQUIPMENT BY OTHERS
AIRPOT BREWERS
HAND SINK
102 STORAGE
SHELVING
4-DOOR FREEZER
COMM SPEEDPASS EQUIP
BROWN CIRCUIT MANAGER
VEEDER ROOT EQUIP
WALL CABS. & SHELVES ABOVE.
CASEWORK W/ PLASTIC LAMINATE COUNTERTOPS.
MERCHANDISE SHELVING BY OWNER
100 STORE
810.00'
SHAPED CIELING ABOVE
12" PORCELAIN PAVERS, COLOR D
GWB SOFFIT ABOVE
101 OFFICE
100 TRANSACTION AREA
RUBBER FLR.
12" PORCELAIN PAVERS COLORS A, B,& C
HB