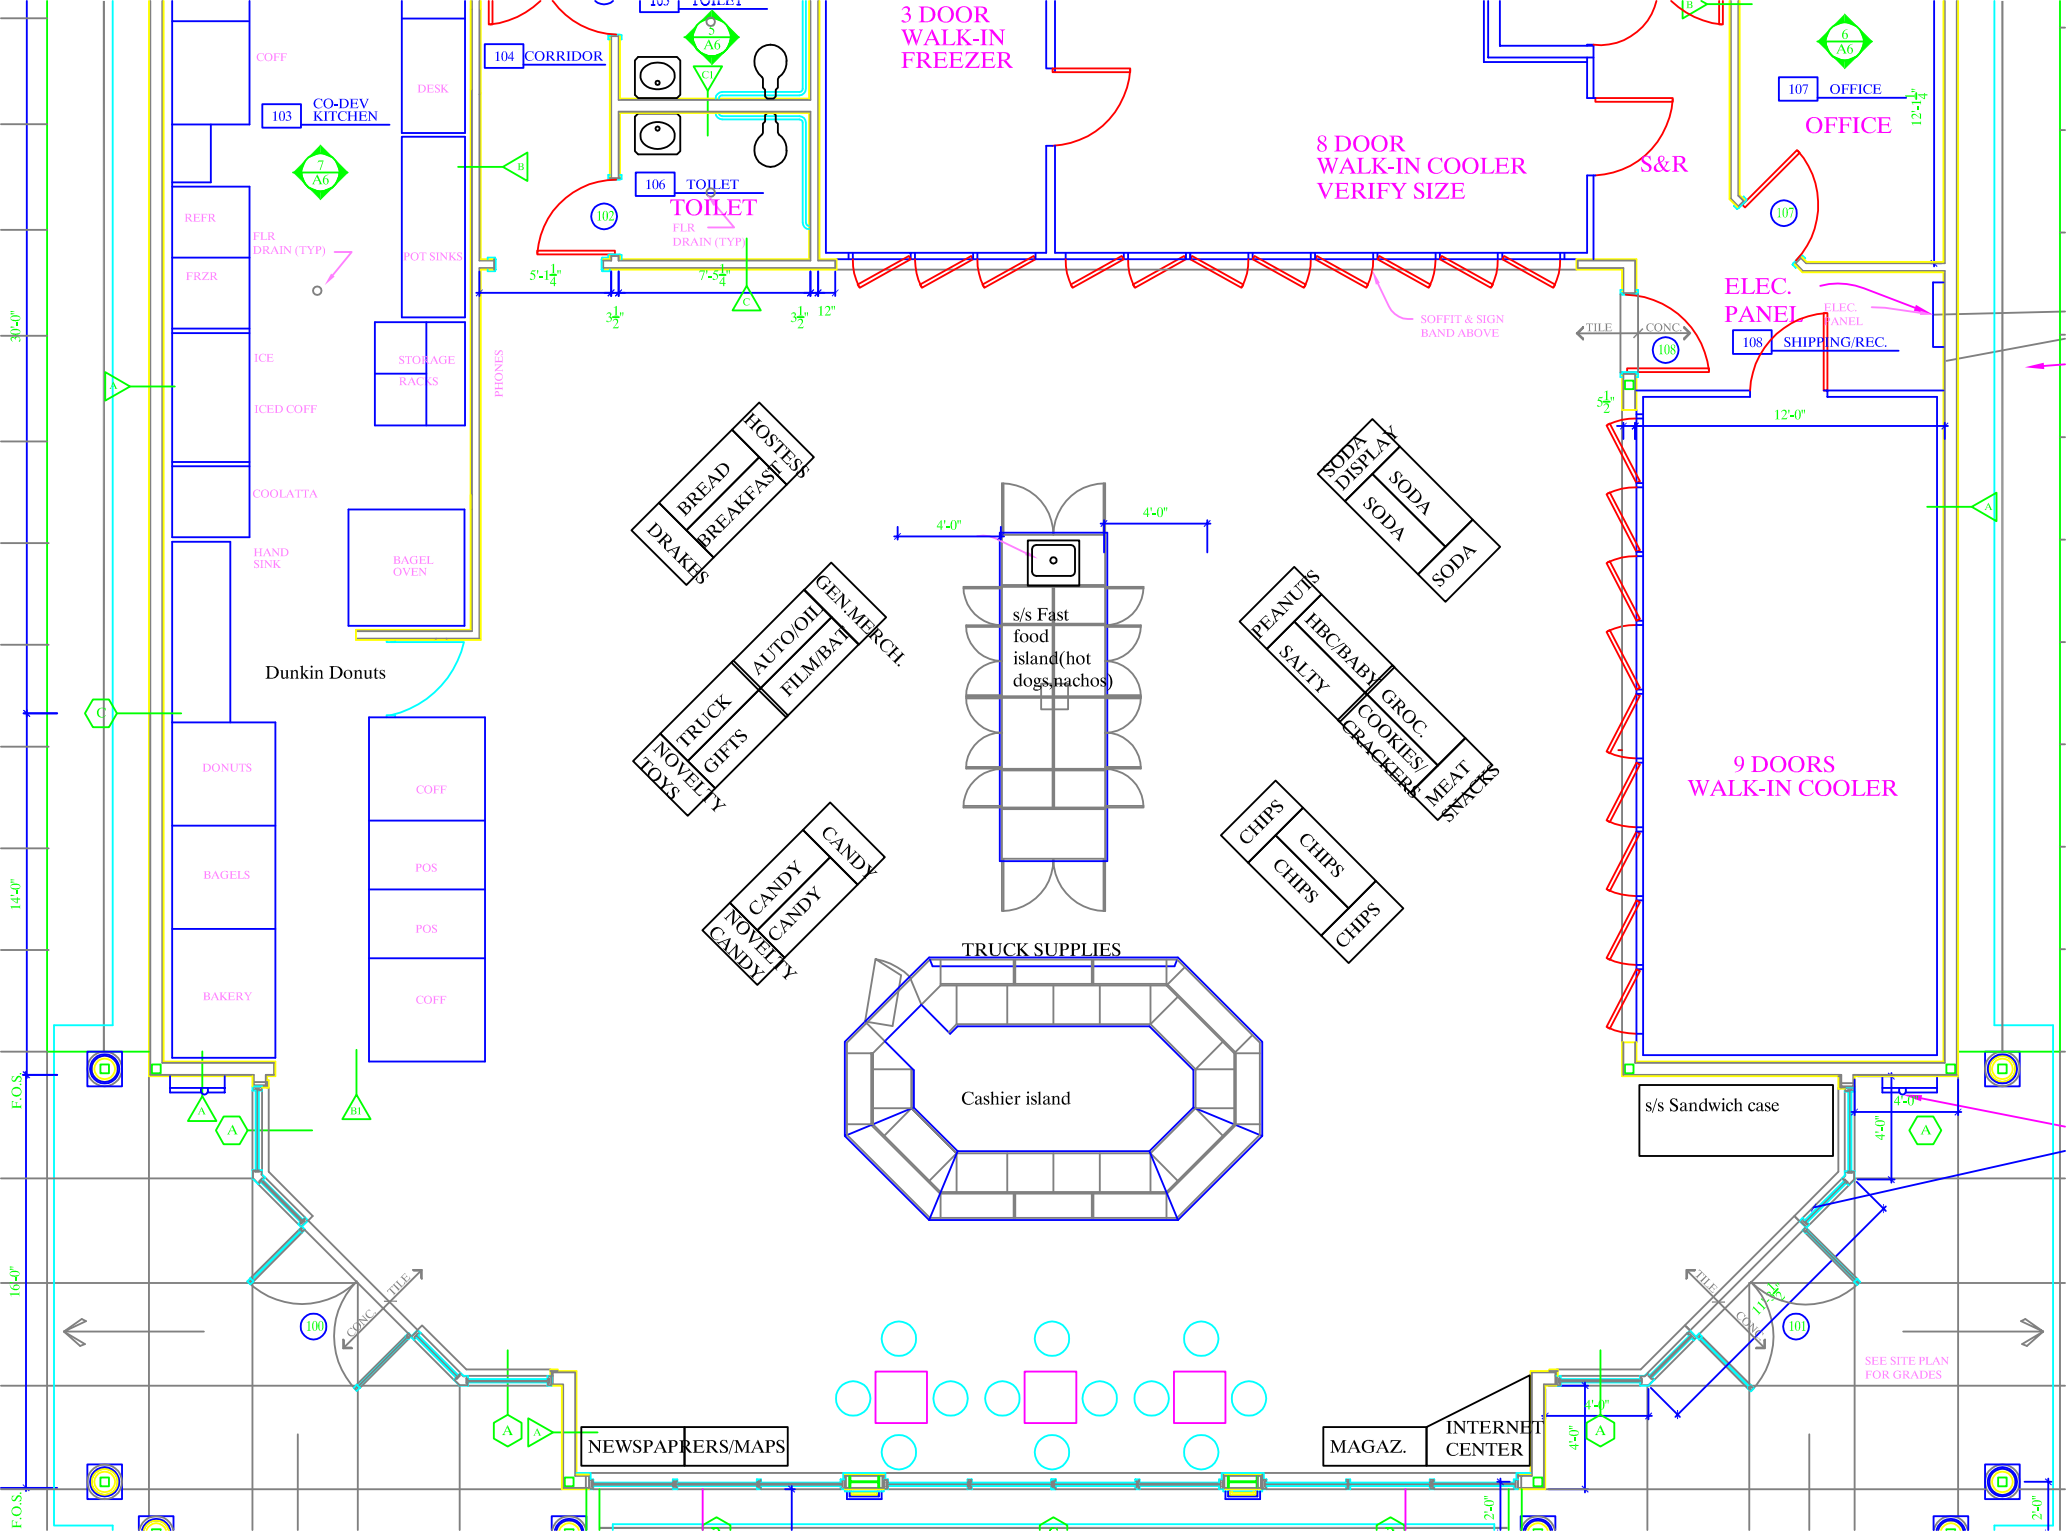
3 DOOR
WALK-IN
FREEZER
8 DOOR
WALK-IN COOLER
VERIFY SIZE
S&R
OFFICE
107 OFFICE
ELEC.
PANEL
108 SHIPPING/REC.
9 DOORS
WALK-IN COOLER
104 CORRIDOR
103 CO-DEV
KITCHEN
106 TOILET
TOILET
102
SOFFIT & SIGN
BAND ABOVE
COFF
DESK
REFR
FRZR
FLR
DRAIN (TYP)
POT SINKS
ICE
ICED COFF
STORAGE
RACKS
PHONES
COOLATTA
HAND
SINK
BAGEL
OVEN
Dunkin Donuts
DONUTS
BAGELS
BAKERY
COFF
POS
POS
COFF
HOSTESS
BREAD
BREAKFAST
DRAKES
SODA
DISPLAY
SODA
SODA
SODA
GEN.MERCH.
AUTO/OIL
FILM/BAT
TRUCK
GIFTS
NOVELTY
TOYS
s/s Fast
food
island(hot
dogs,nachos)
PEANUTS
HBC/BABY
SALTY
GROC.
COOKIES/
CRACKERS
MEAT
SNACKS
CANDY
CANDY
CANDY
NOVELTY
CANDY
CHIPS
CHIPS
CHIPS
CHIPS
TRUCK SUPPLIES
Cashier island
s/s Sandwich case
NEWSPAPRERS/MAPS
MAGAZ.
INTERNET
CENTER
SEE SITE PLAN
FOR GRADES
TILE
CONC.
4'-0"
12'-0"
F.O.S.